


LAND LAYOUT

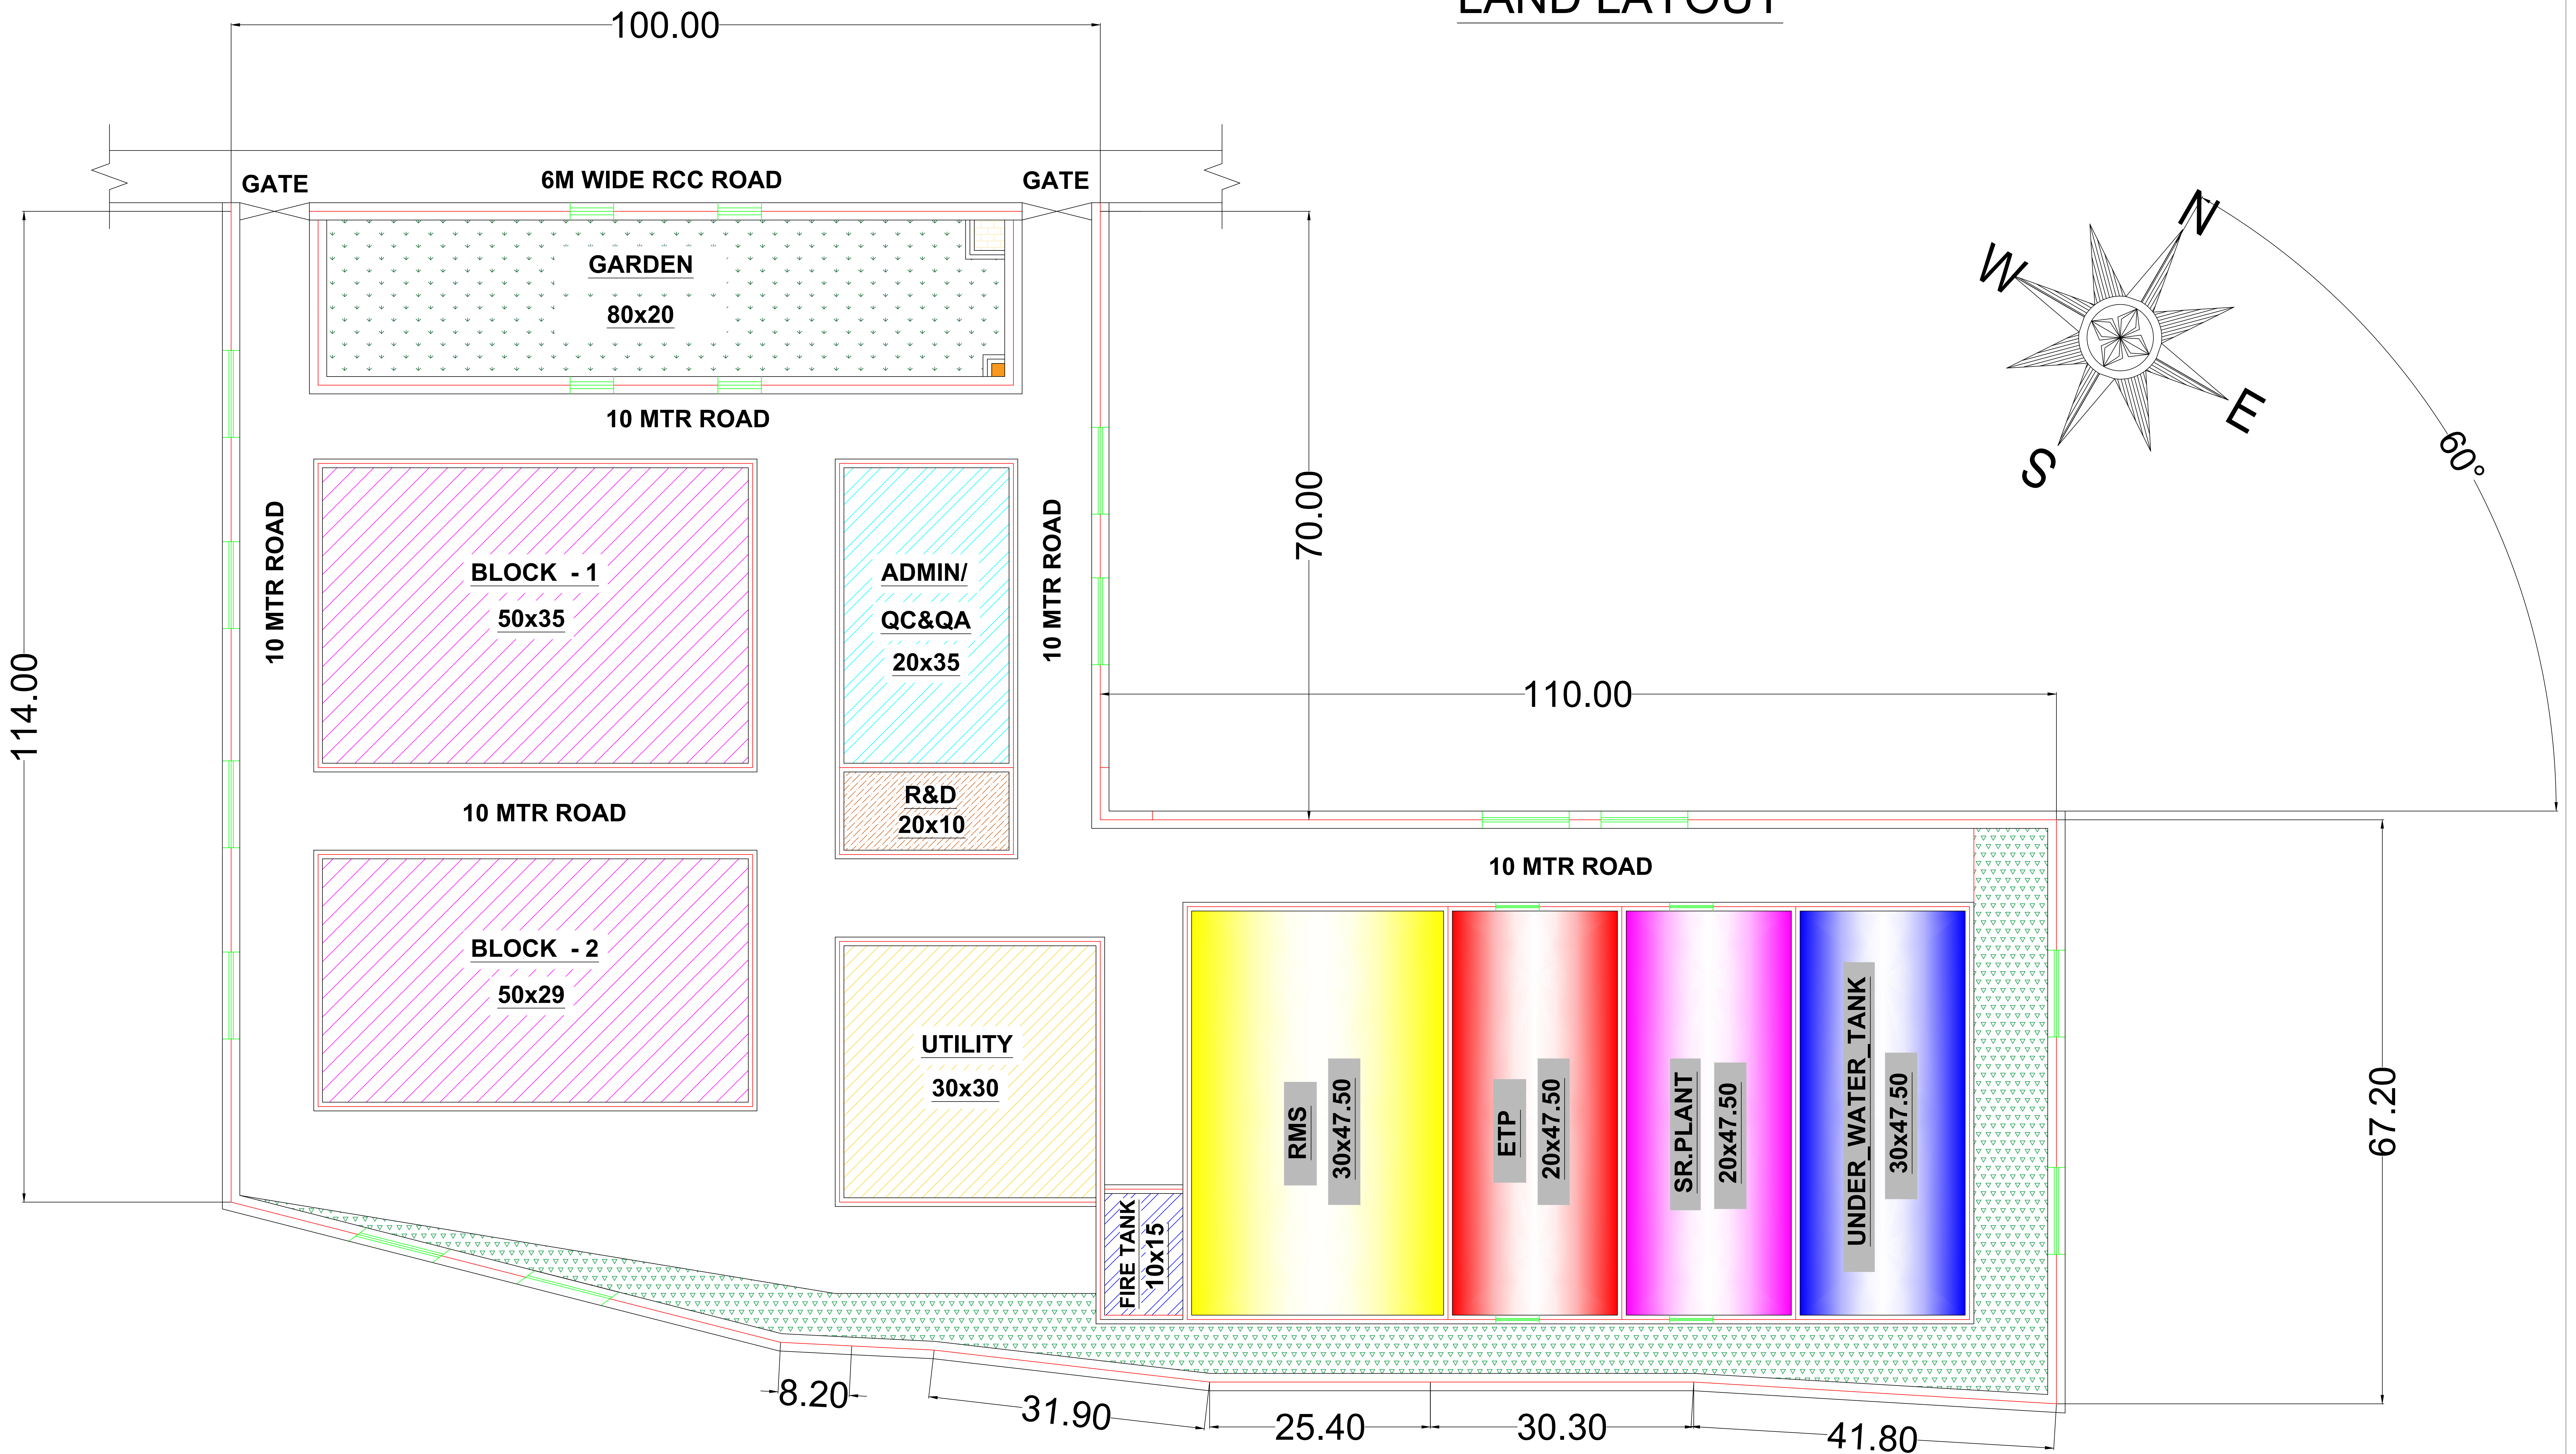

All Dimensions are in Meters